LIGHTING : LZ2

LIGHTING : LZ1

LIGHTING : LZ0

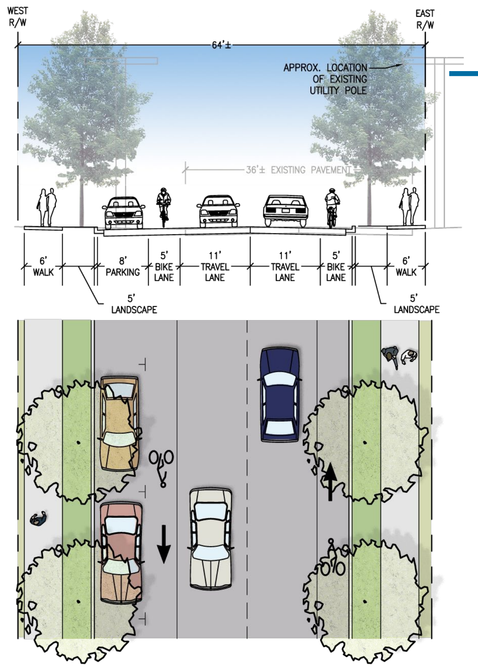

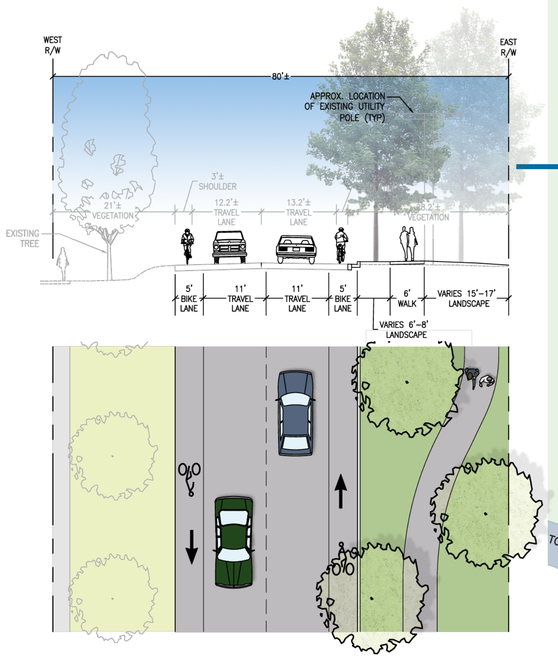

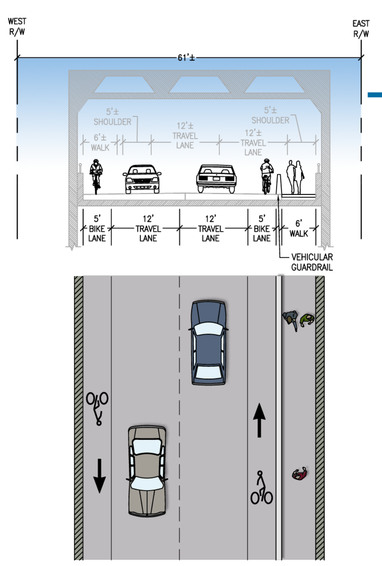

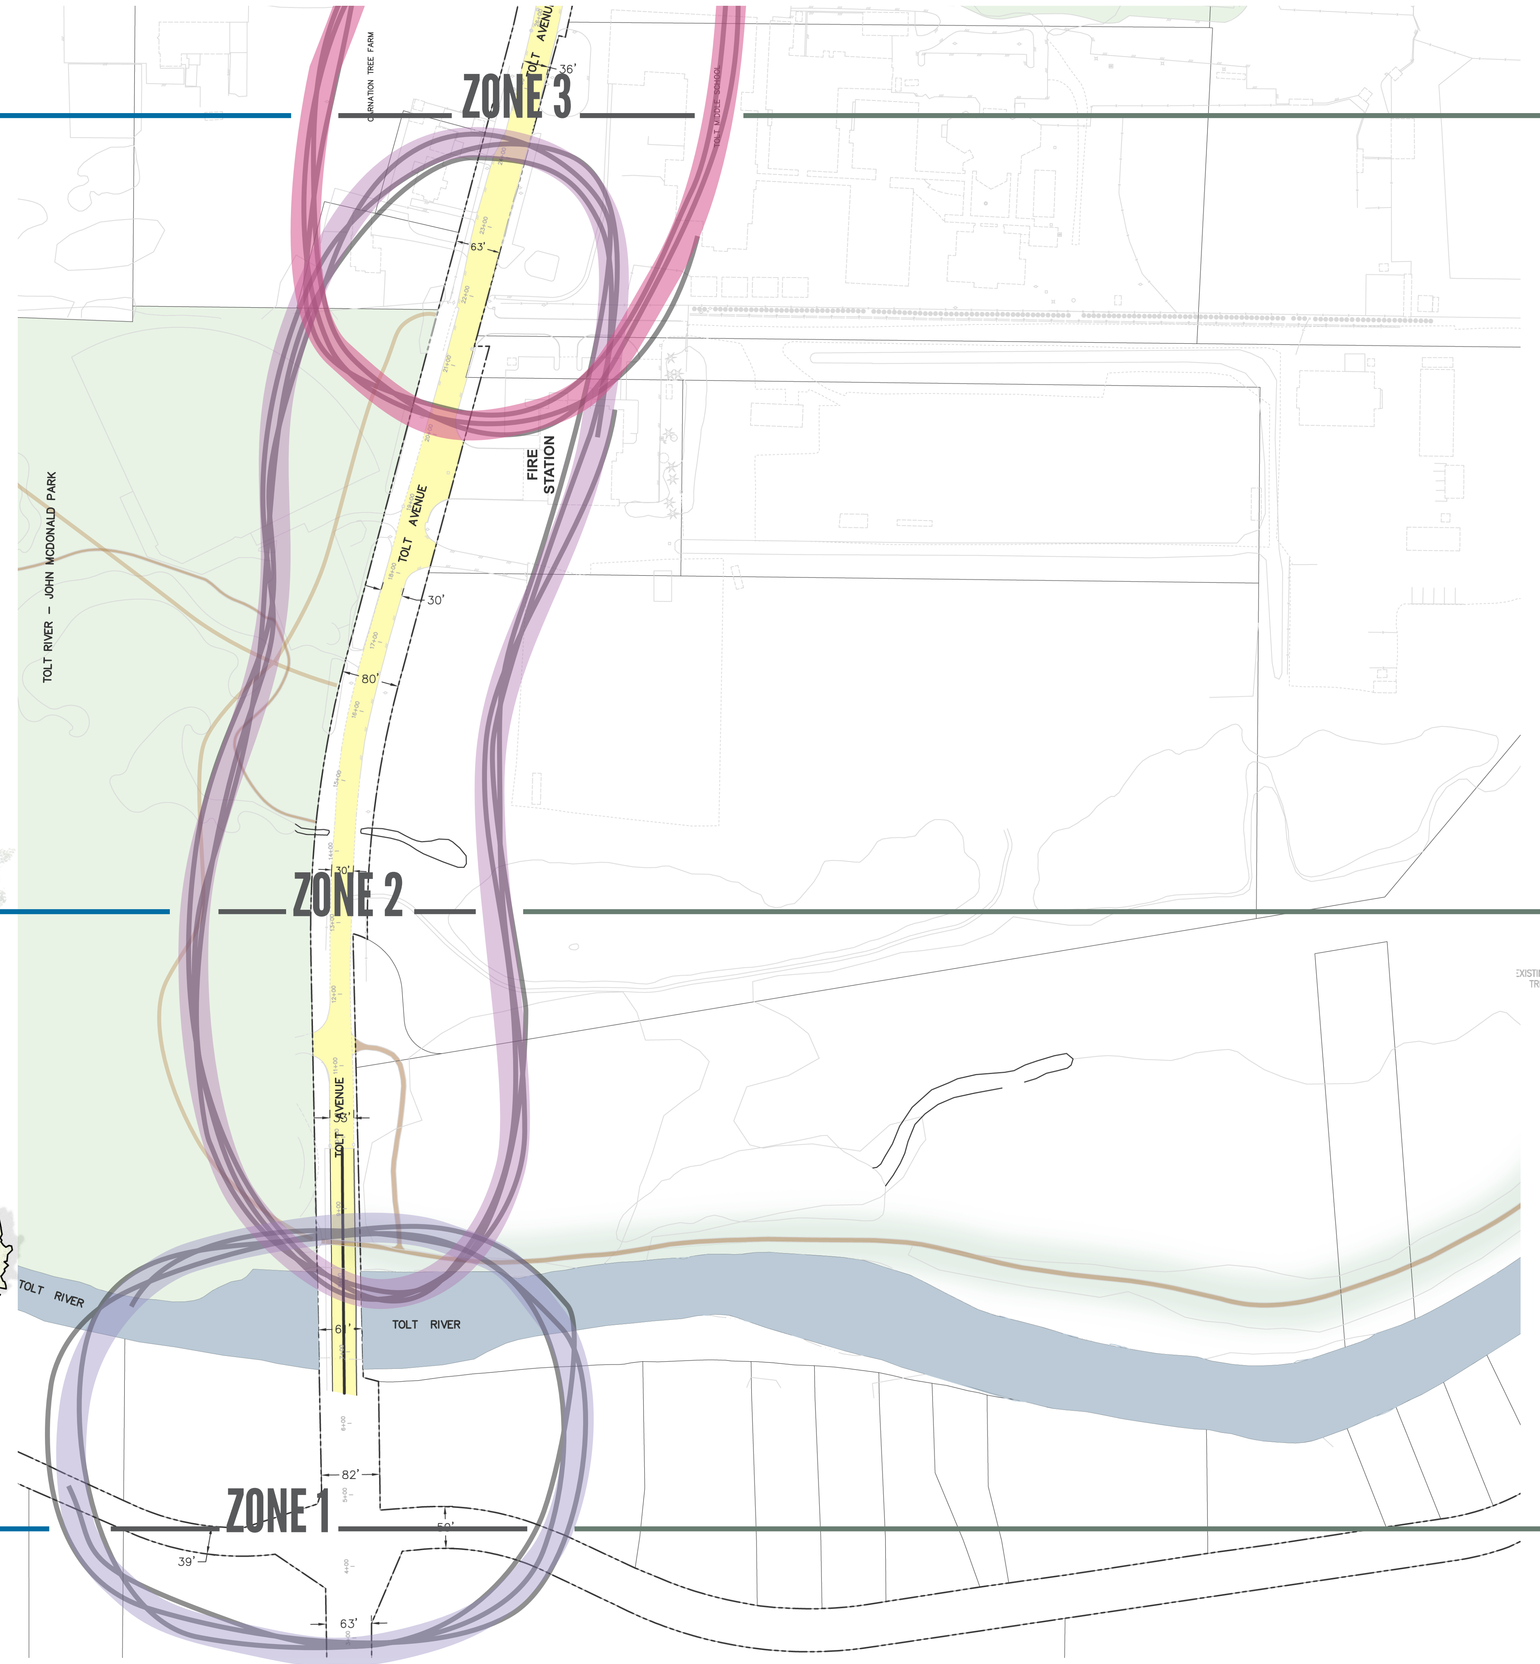

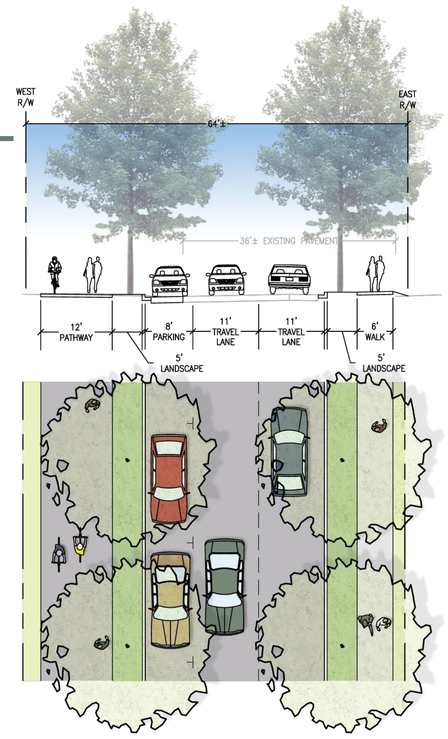

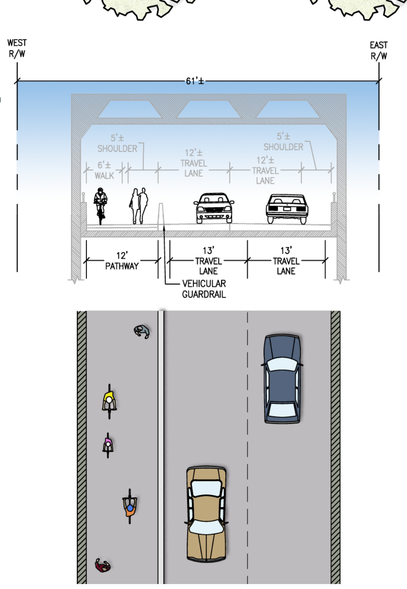

N

N.T.S.

EXTENTS OF UNDERGROUNDING

TACTICAL OPTION

continuous sidewalk on east side (zones 3-6) | on-street bicycle facility | maintains Tolt Ave parking downtown | undergrounds power through downtown | smaller tree canopy | more smaller, opportunistic projects | consistent framework will be important |

BIG MOVE OPTION

| continous walkable area both sides (zones 2-6) | more planted areas | separated bicycle facility | parking on perpendicular streets downtown | increased activation and amenities downtown | larger tree canopy | undergrounds power along most of corridor | implementation via a few larger projects

EXTENTS OF FURNISHINGS

EXTENTS OF UNDERGROUNDING

EXTENTS OF FURNISHINGS

EXTENTS OF

TACTICAL OPTION

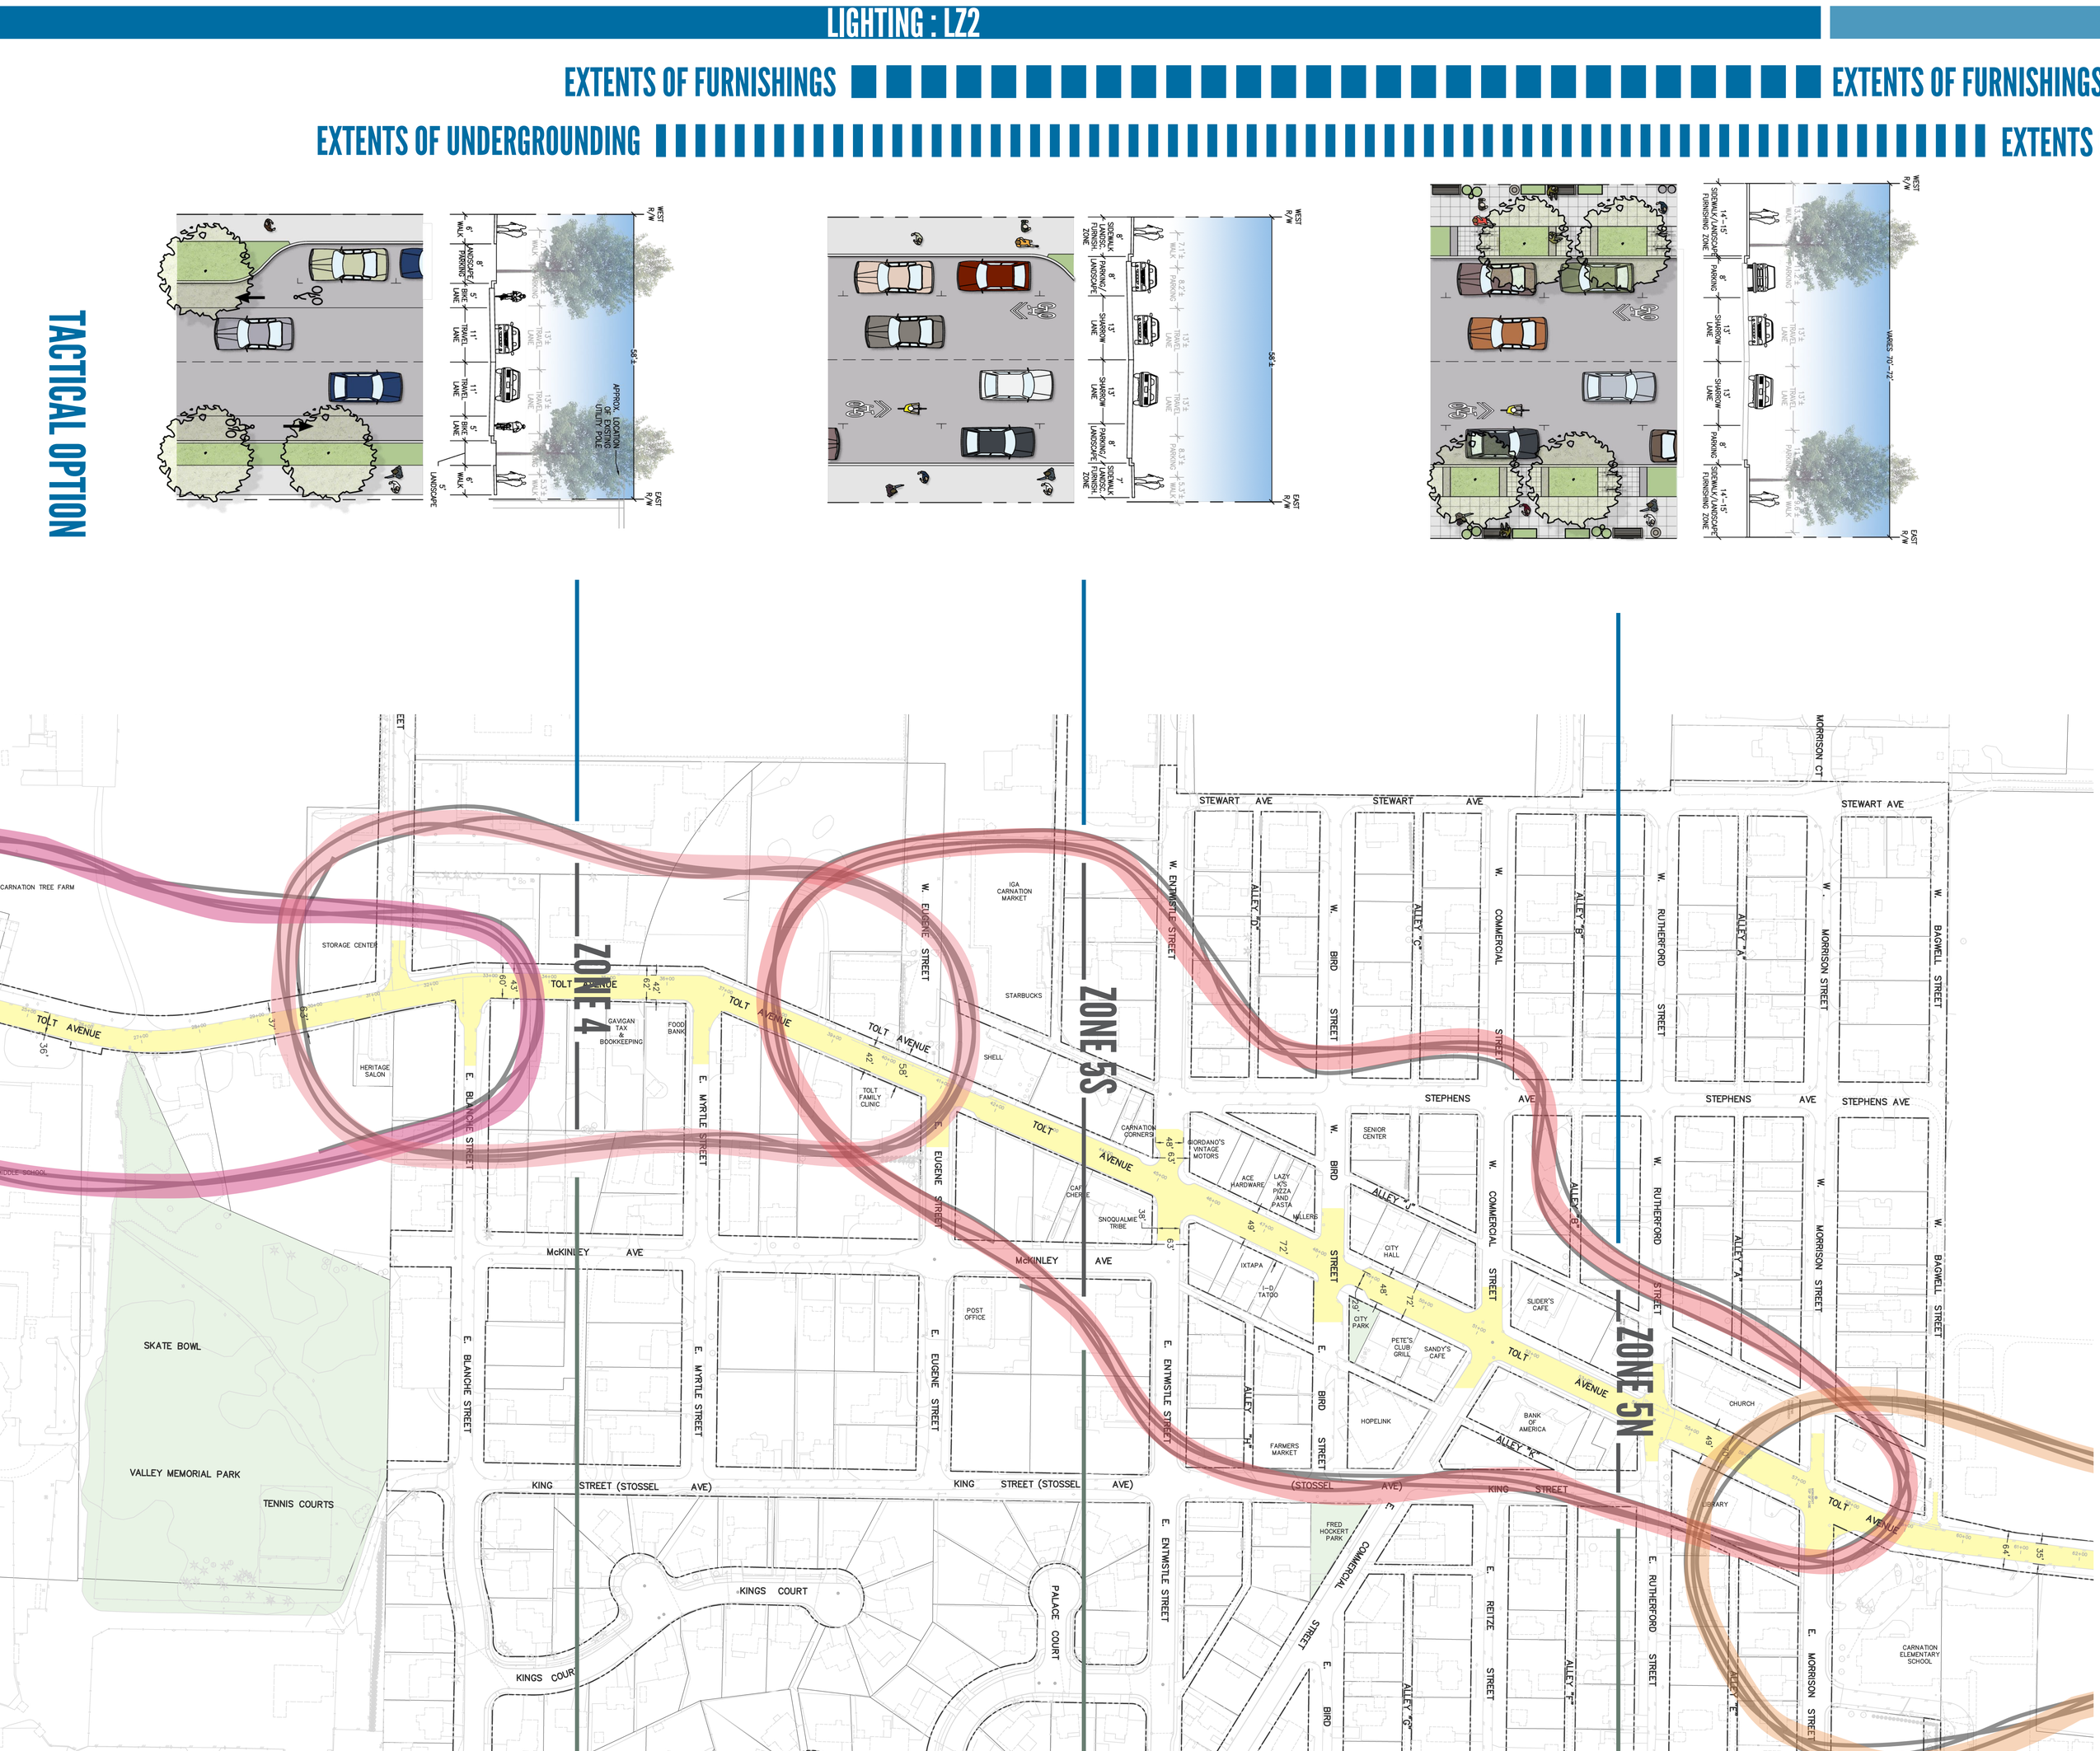

N

N.T.S.

BIG MOVE OPTION

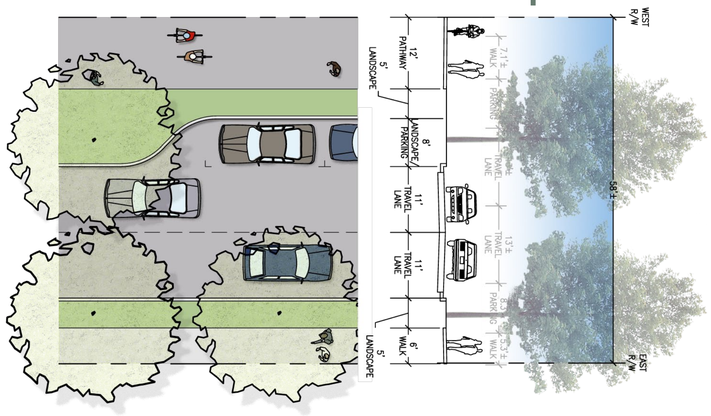

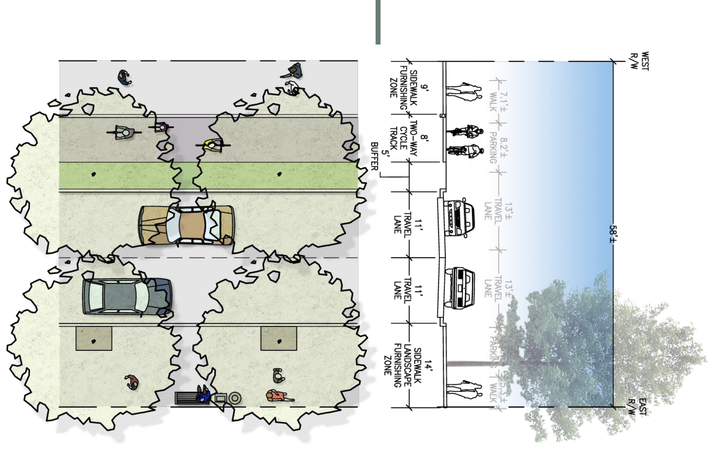

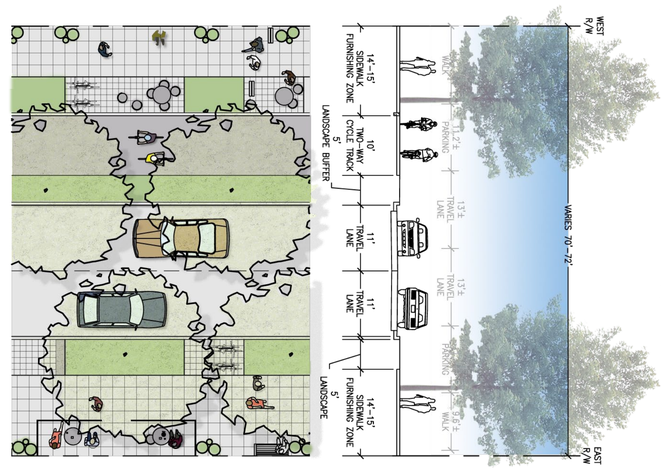

EXTENTS OF FURNISHINGS

EXTENTS OF FURNISHINGS

TACTICAL OPTION

BIG MOVE OPTION

LIGHTING : LZO

LIGHTING : LZ1
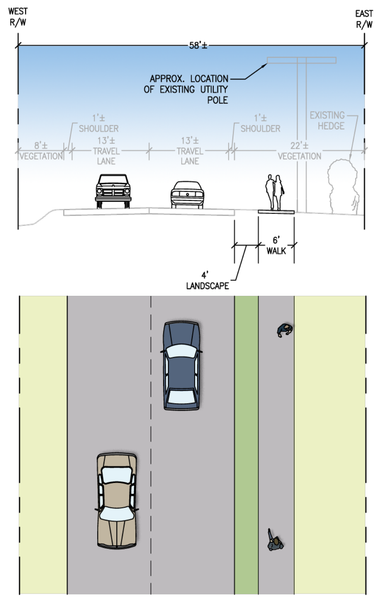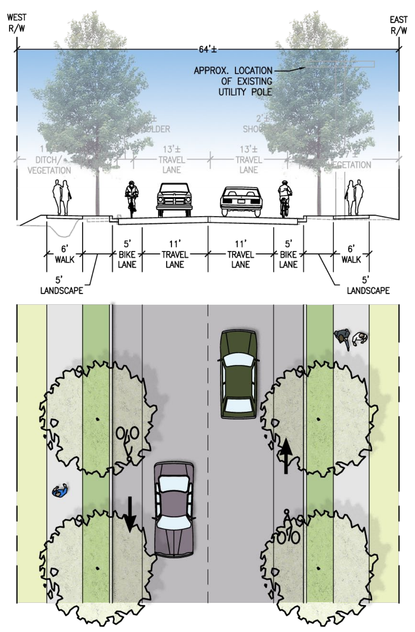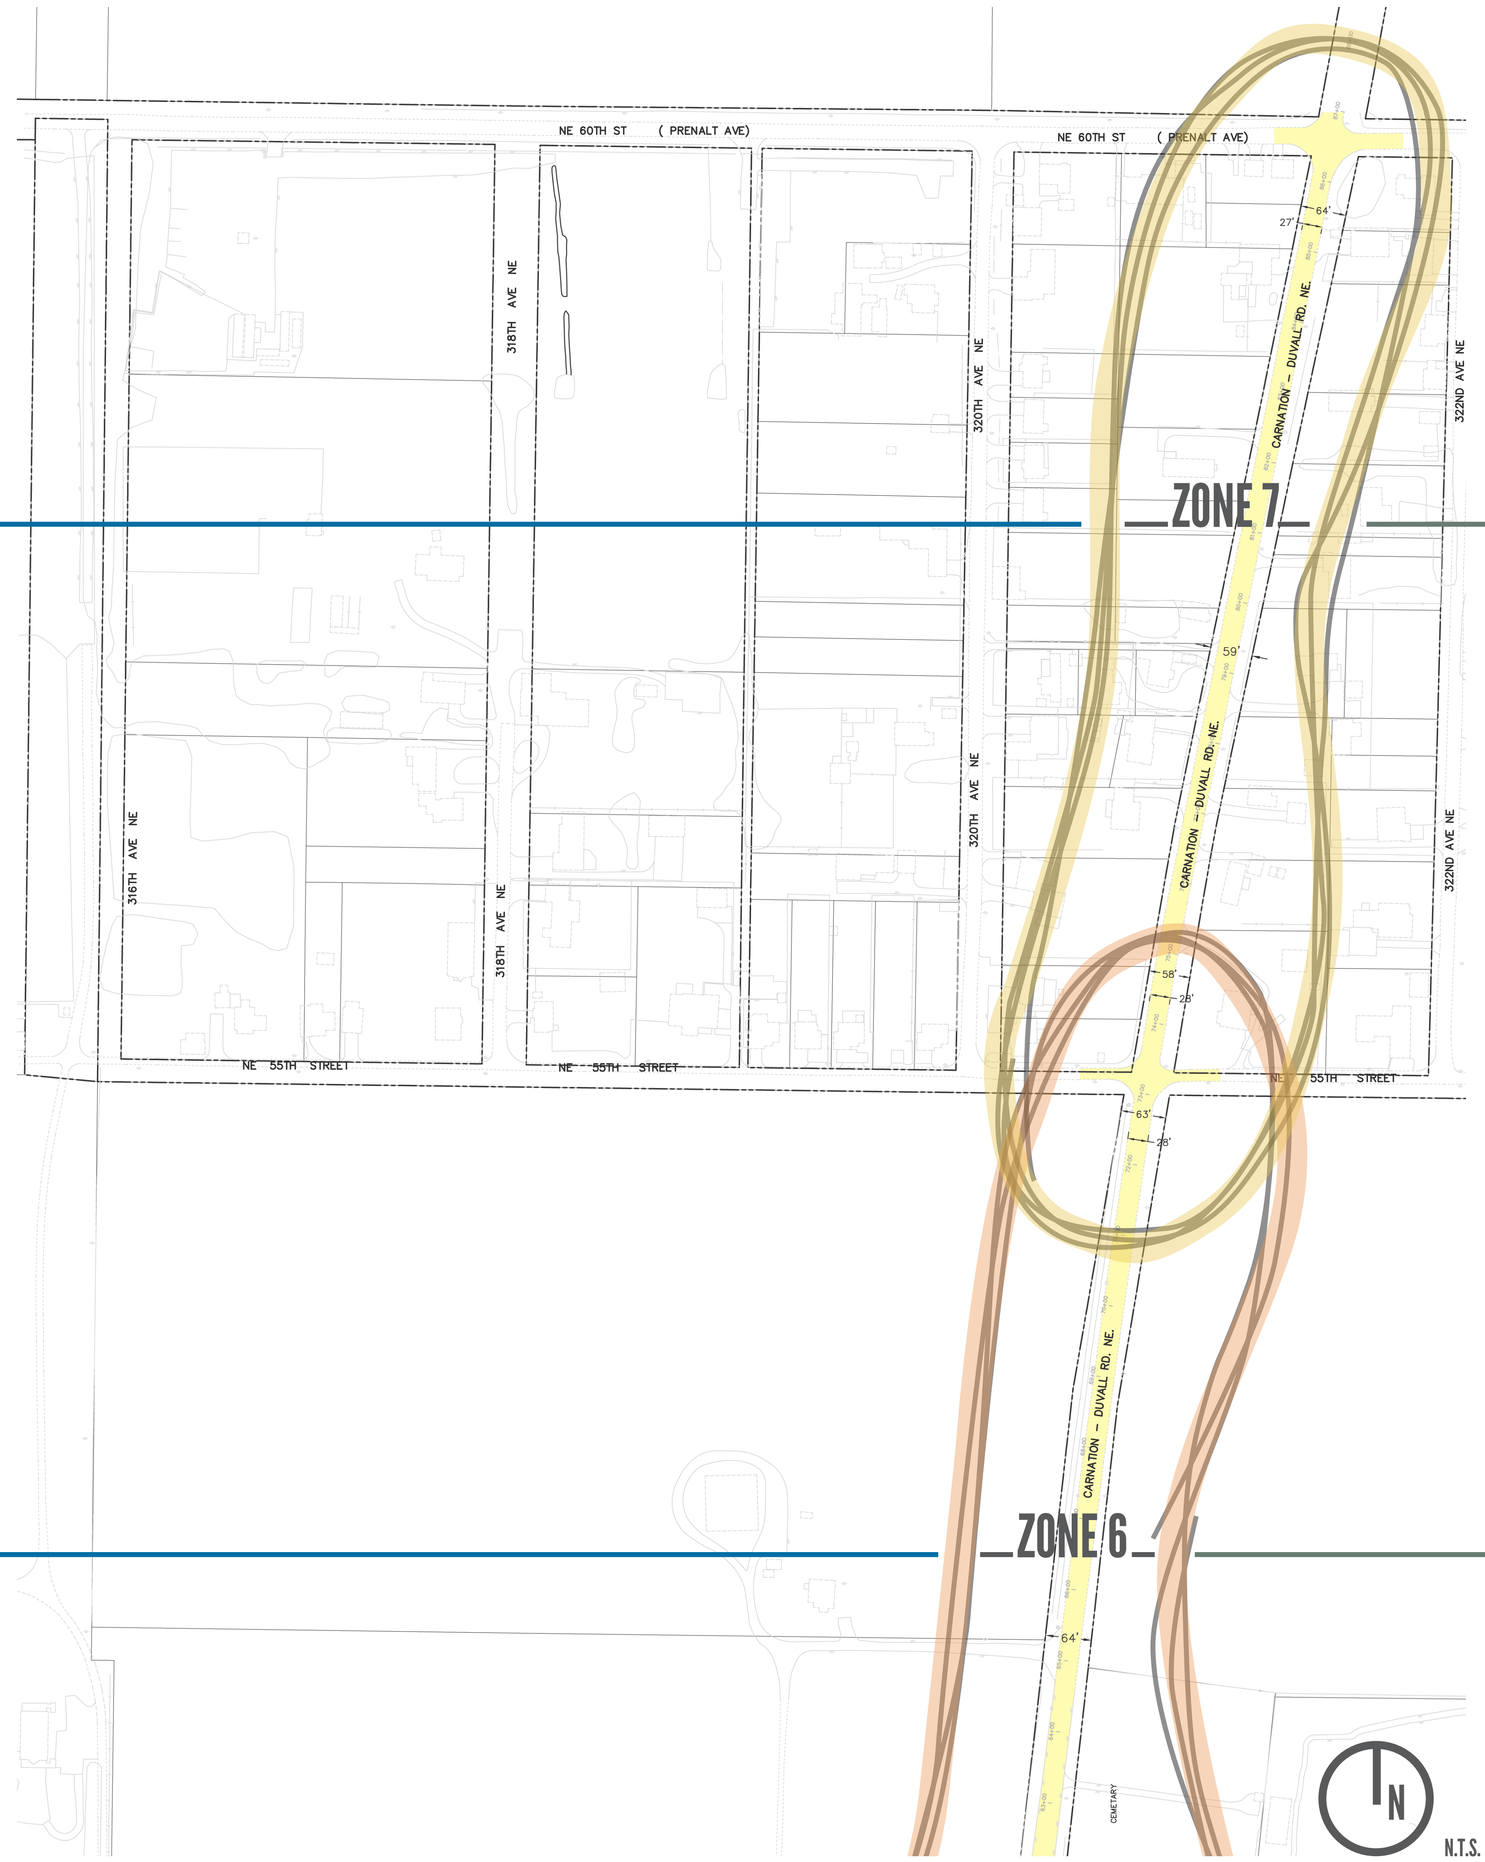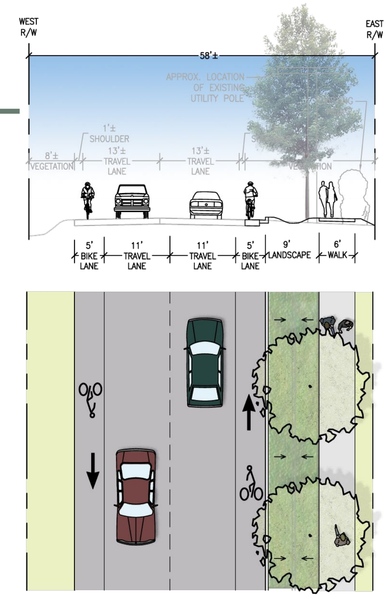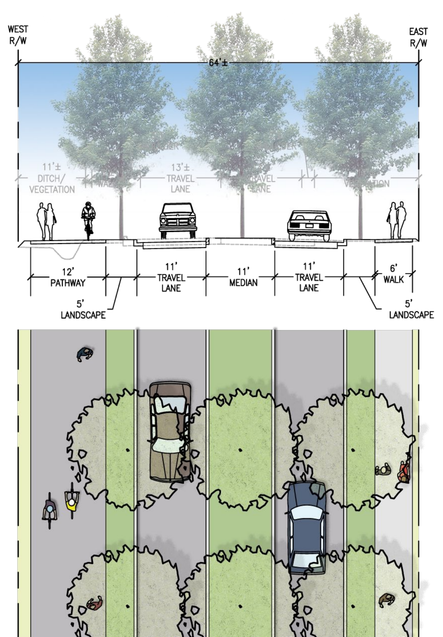
EXTENTS OF UNDERGROUNDING