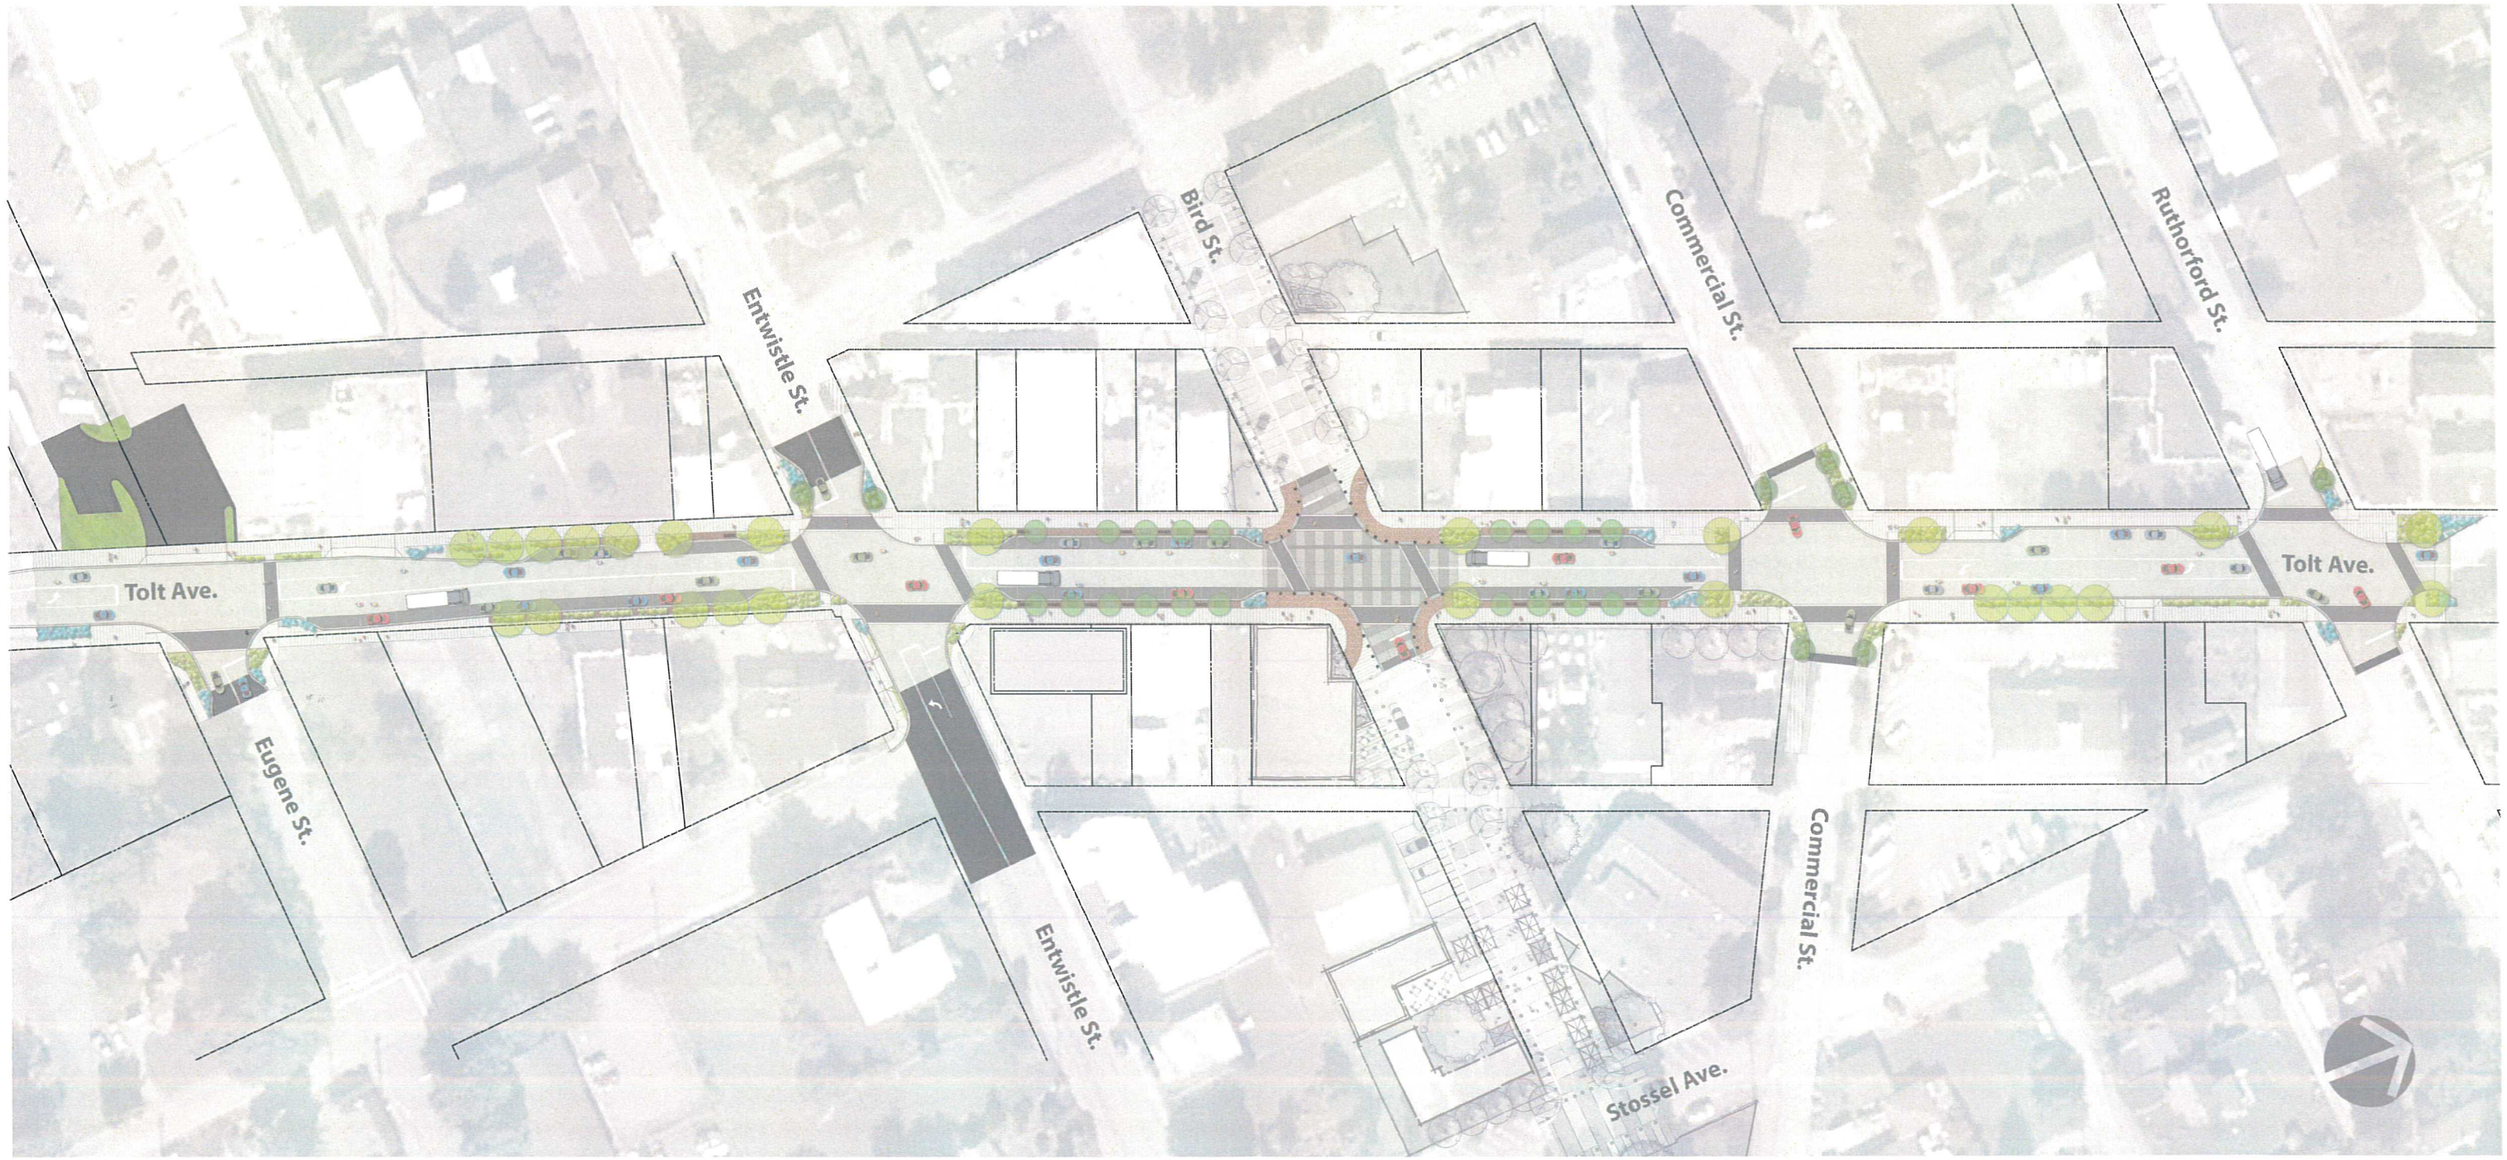

OPTION 1

CURRENT DESIGN - FULL STREETSCAPE OF 4-BLOCKS OF TOLT AVE.
TOLT AVE. (EUGENE ST. to RUTHORFORD ST.)

TOLT AVENUE

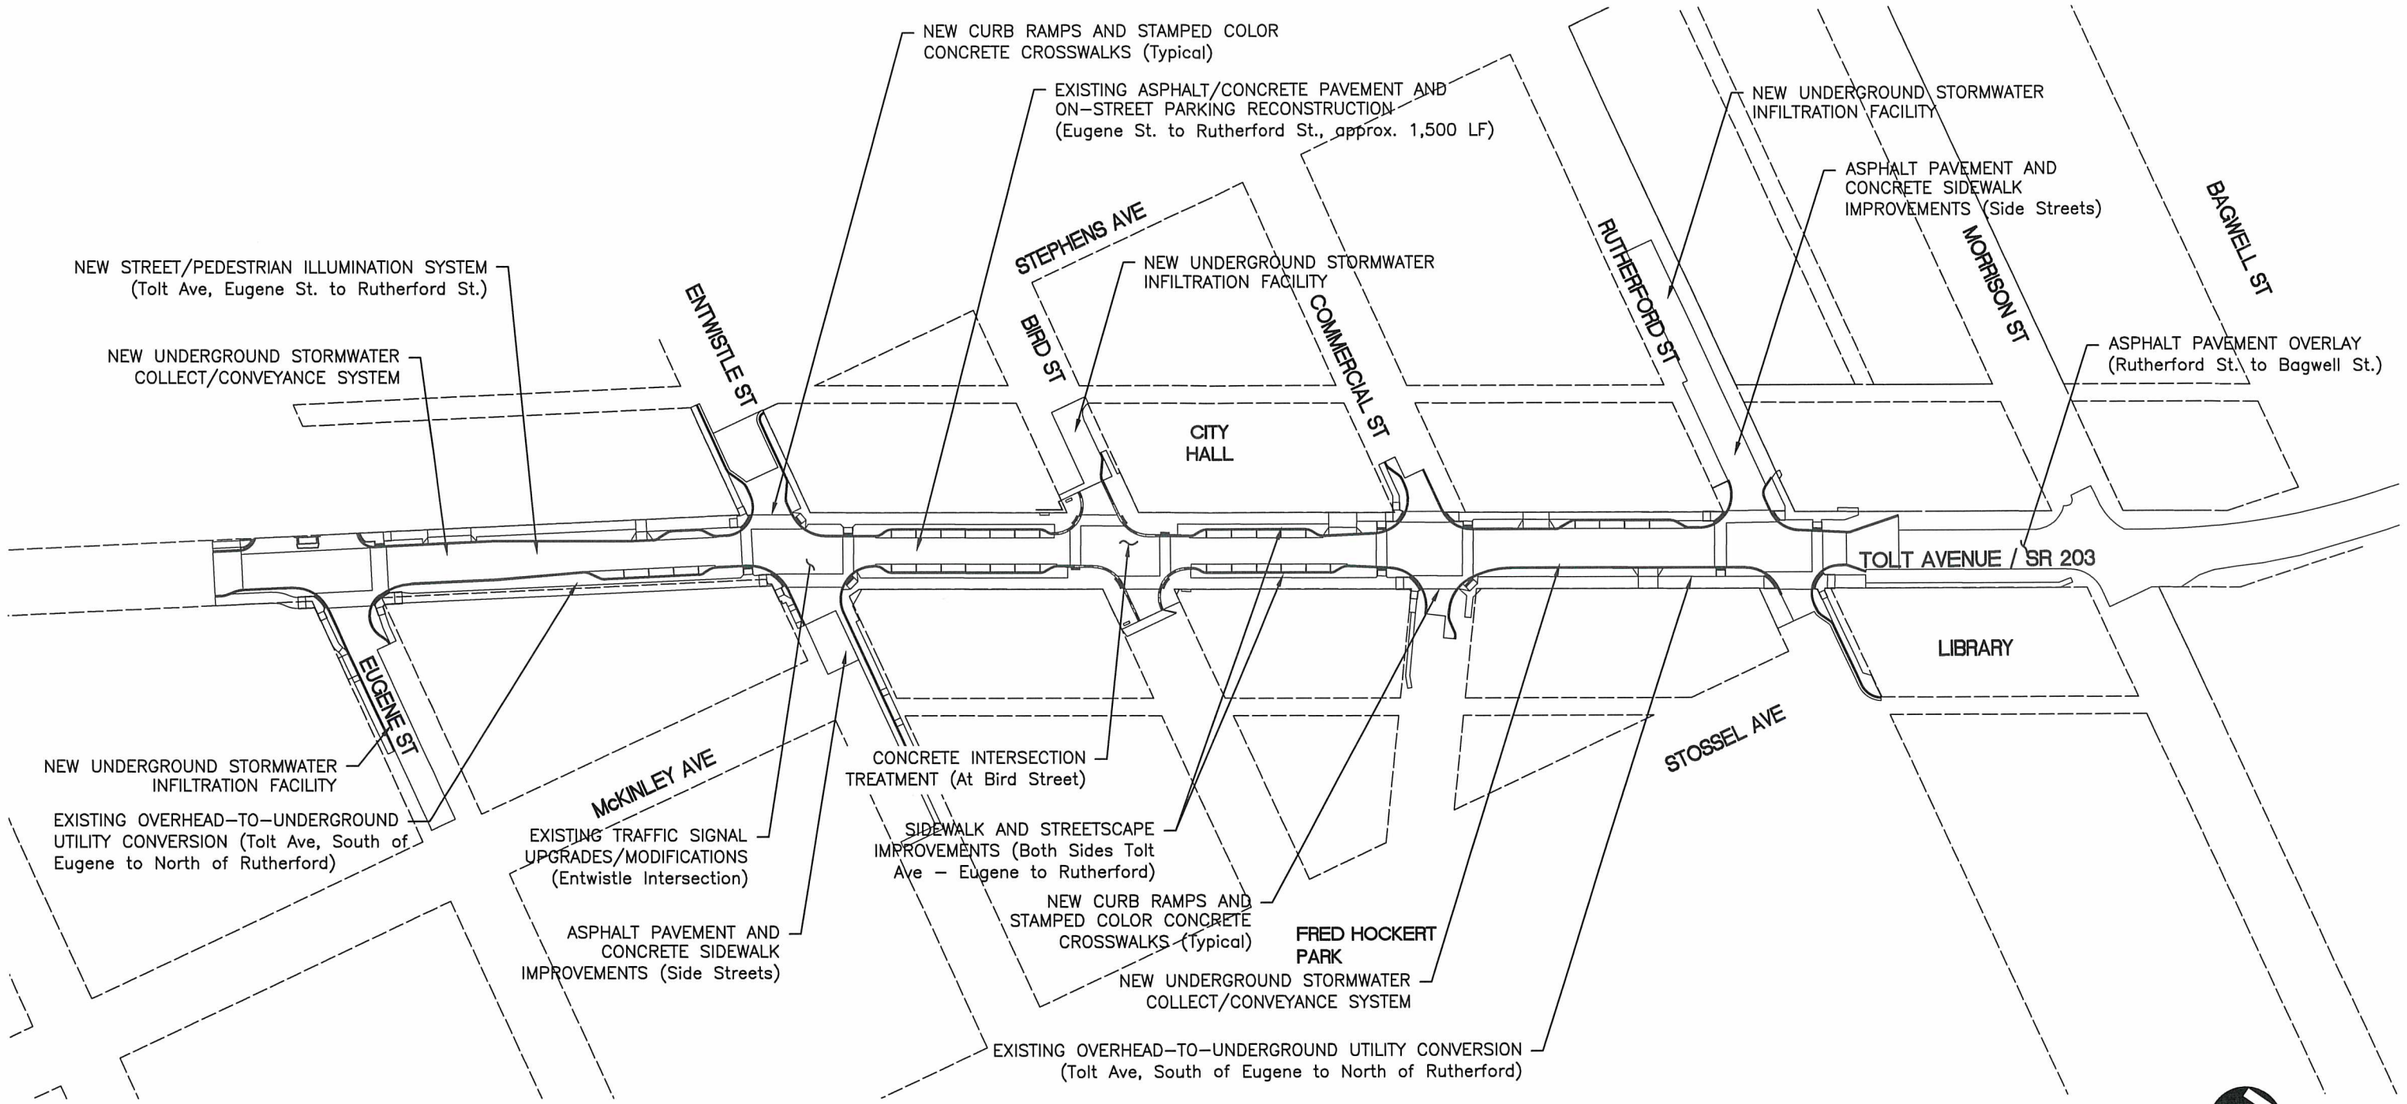

PRELIMINARY - NOT FOR CONSTRUCTION

CALL BEFORE YOU DIG 1-800-424-55555

DESIGNER	DRAWN BY	CHECKED BY
EW/EH/CD/BS	AK/KC	MDC/DS/CL

NO.	REVISION COMMENTS	BY	REVIEW	DATE

CITY OF CARNATION
PUBLIC WORKS DEPARTMENT

TOLT AVENUE (SR203)
CENTRAL BUSINESS DISTRICT (CBD)
IMPROVEMENTS

Otak
11241 Willows Road NE, Suite 200
Redmond, WA 98052
425.822.4446
www.otak.com

PROJECT OVERVIEW

Drawing No. 1.03

Sheet No. 3 / 101 Of Total

Plotted: Nov 01, 2018 – 2:08pm evah K:\project\32300\32399\Dwg\1.03.dwg Layout Name: 1.03

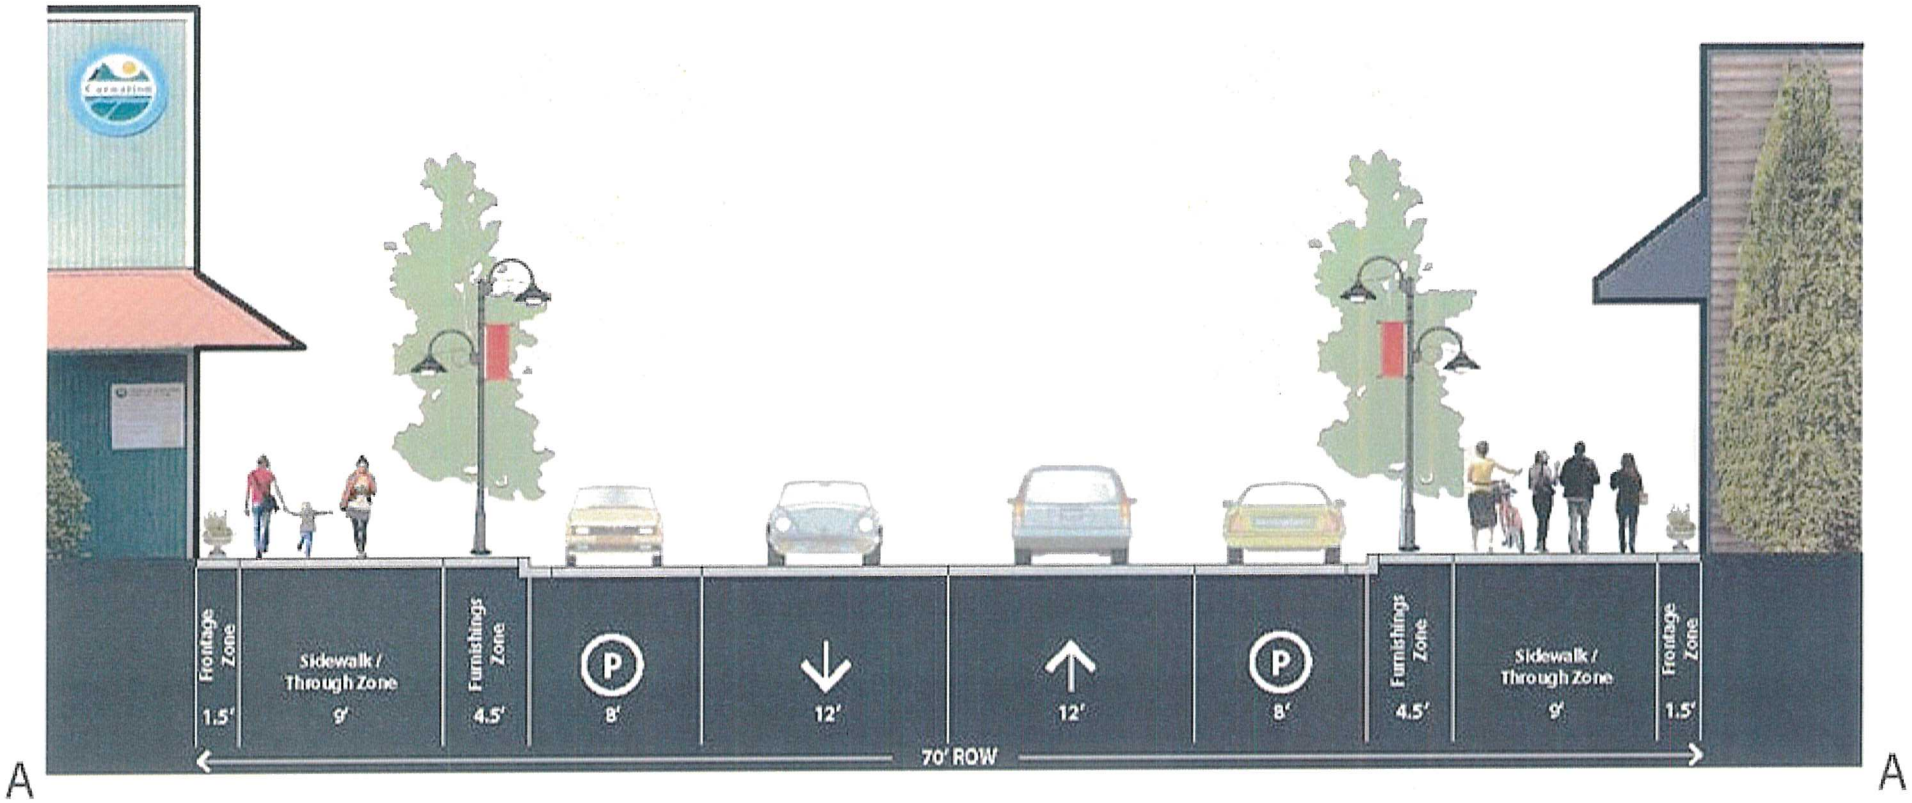

TYPICAL CROSS SECTION OF PLANNED TOLT AVENUE STREET AND SIDEWALK PROJECT

NOT TO SCALE